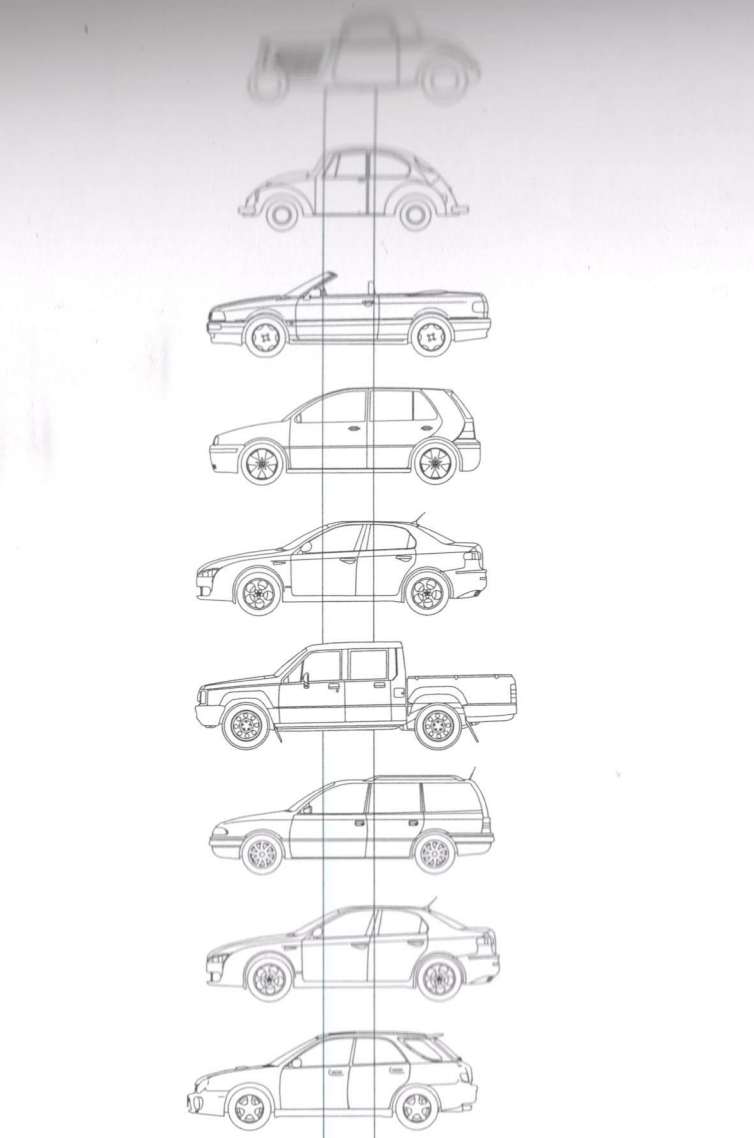
600mm dia & 10mm thick MS pipe
Slab
Beam
0.65
6.10
2.60

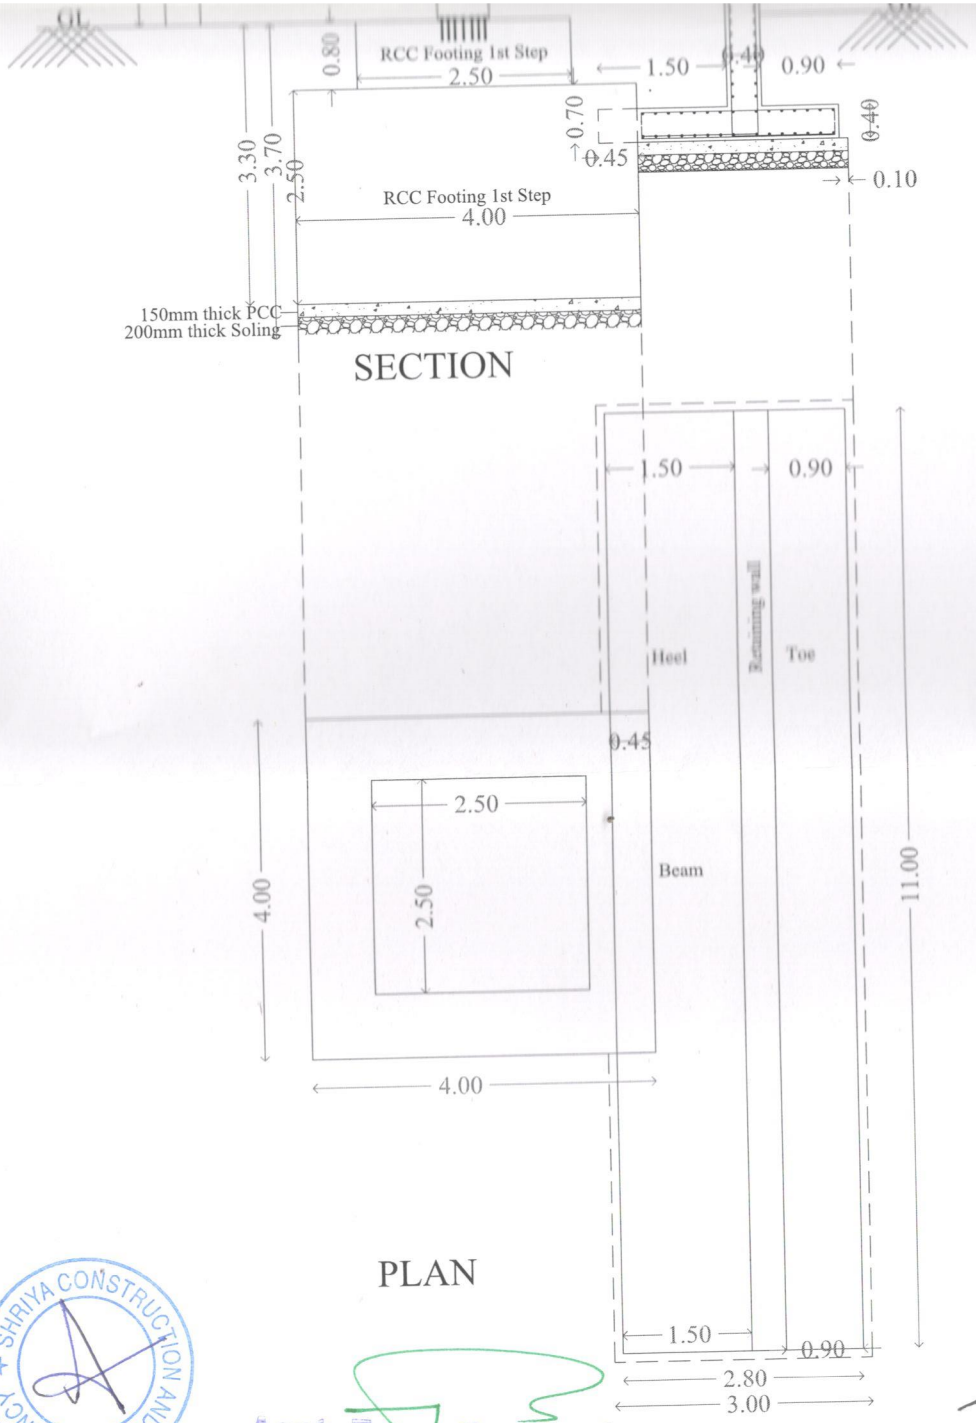

SHRIYA CONSTRUCTION AND CONSULTANCY

Asst. Executive Engineer
Project Division

PROJECT TITLE:

Providing Kannada words/Alphabets and Sculptures in the premises of Allalasandra and Yelahanka lake in Yelahanka Assembly Constituency

SHRIYA CONSTRUCTION & CONSULTANTS

CLIENT: BBMP, Projects, Yelahanka Division